90% SUBMITTAL - SCHEMATIC NOT FOR CONSTRUCTION

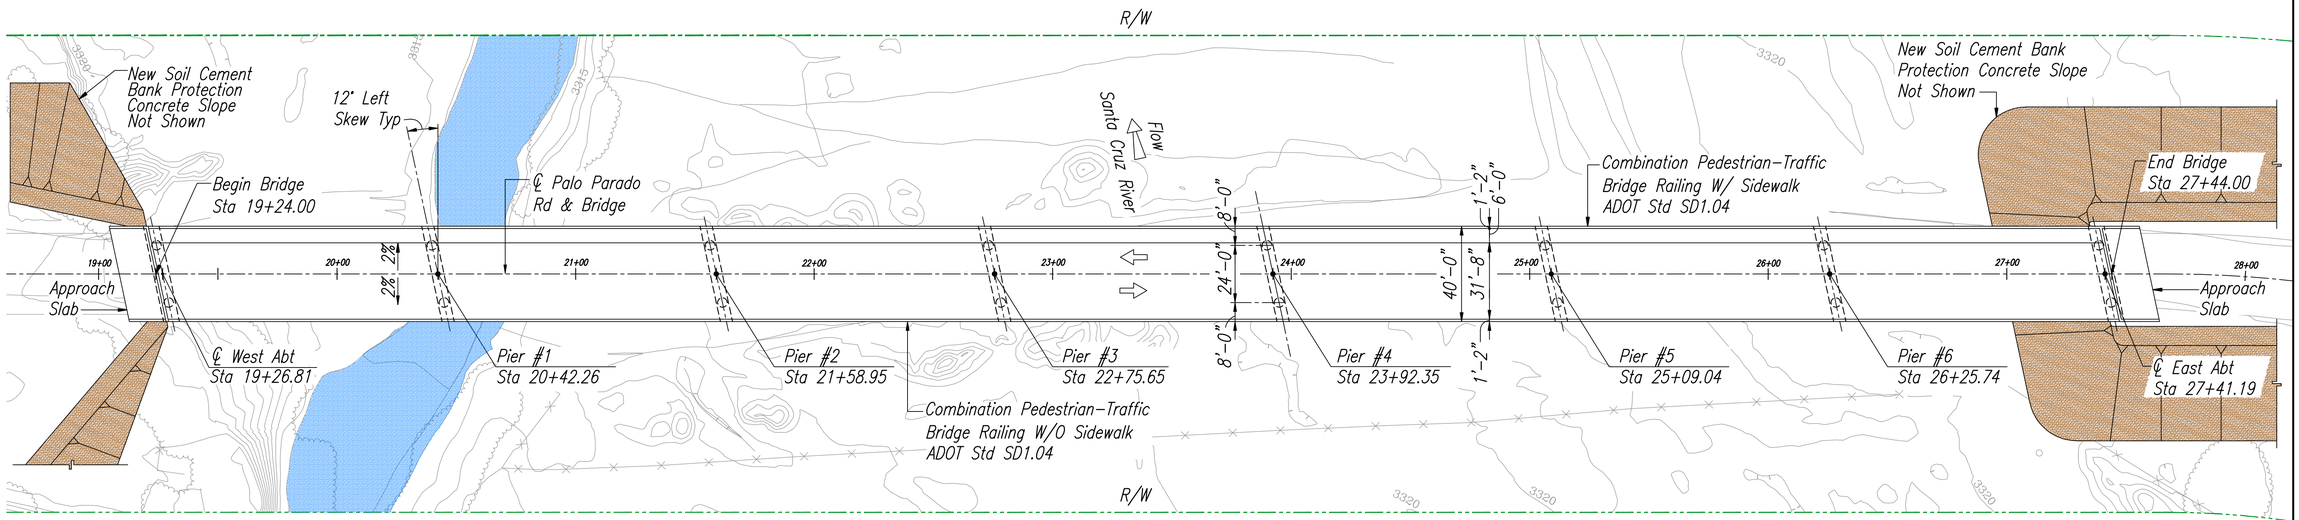

LOCATION PLAN - *New Seven Span Precast-Prestressed Girder Bridge - AASHTO Type V*

Scale 1" = 30'-0"

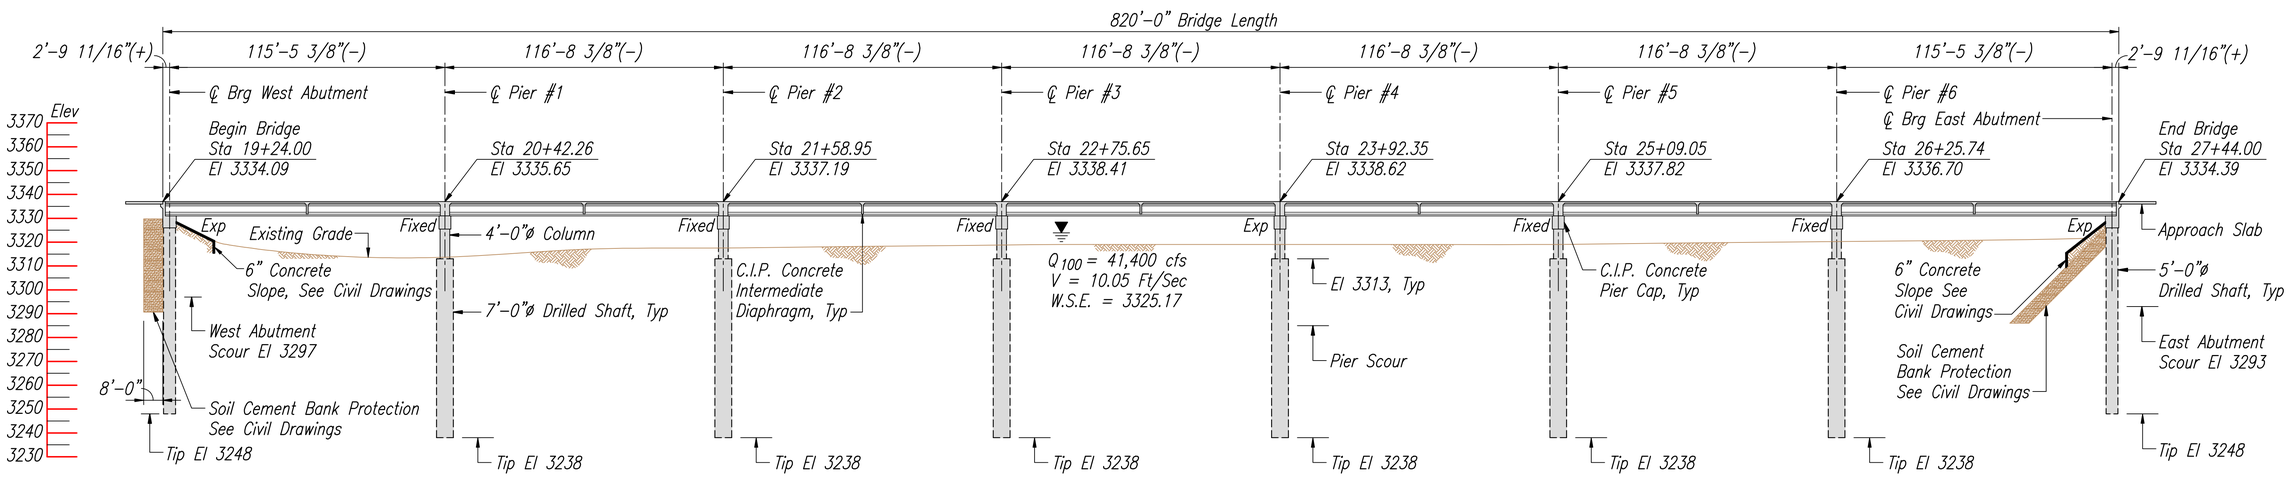

LONGITUDINAL SECTION ALONG CONSTRUCTION CENTERLINE

Scale 1" = 30'-0"

STRUCTURAL CONCEPTS INC.
CONSULTING ENGINEERS
(520) 721-2324
(520) 885-3507 FAX
8230 E. BROADWAY SUITE W-7
TUCSON, ARIZONA 85710

TWO WORKING DAYS BEFORE YOU DIG. CALL FOR THE BLUE STAKES 1-800-782-5348 BLUE STAKE CENTER

	NAME	DATE
DESIGN	AMG	
DRAWN	NCR & TR	12.10.2010
CHECKED	DRL	

SANTA CRUZ COUNTY, ARIZONA, DEPARTMENT OF PUBLIC WORKS

LOCATION PLAN & LONGITUDINAL BRIDGE SECTION

ROUTE LOCATION: I-19 PALO PARADO INTERCHANGE - PENDLETON DRIVE AT CABALLERO CORTE

PROJECT NO. SS890 01C

PRELIMINARY

EXPIRES 6/30/2012

SHEET S1 OF 17

42 OF 106

SCI No. 08142S1 - 360